Appendix J:
ALTERNATIVES
(Exhibit A-1.5)

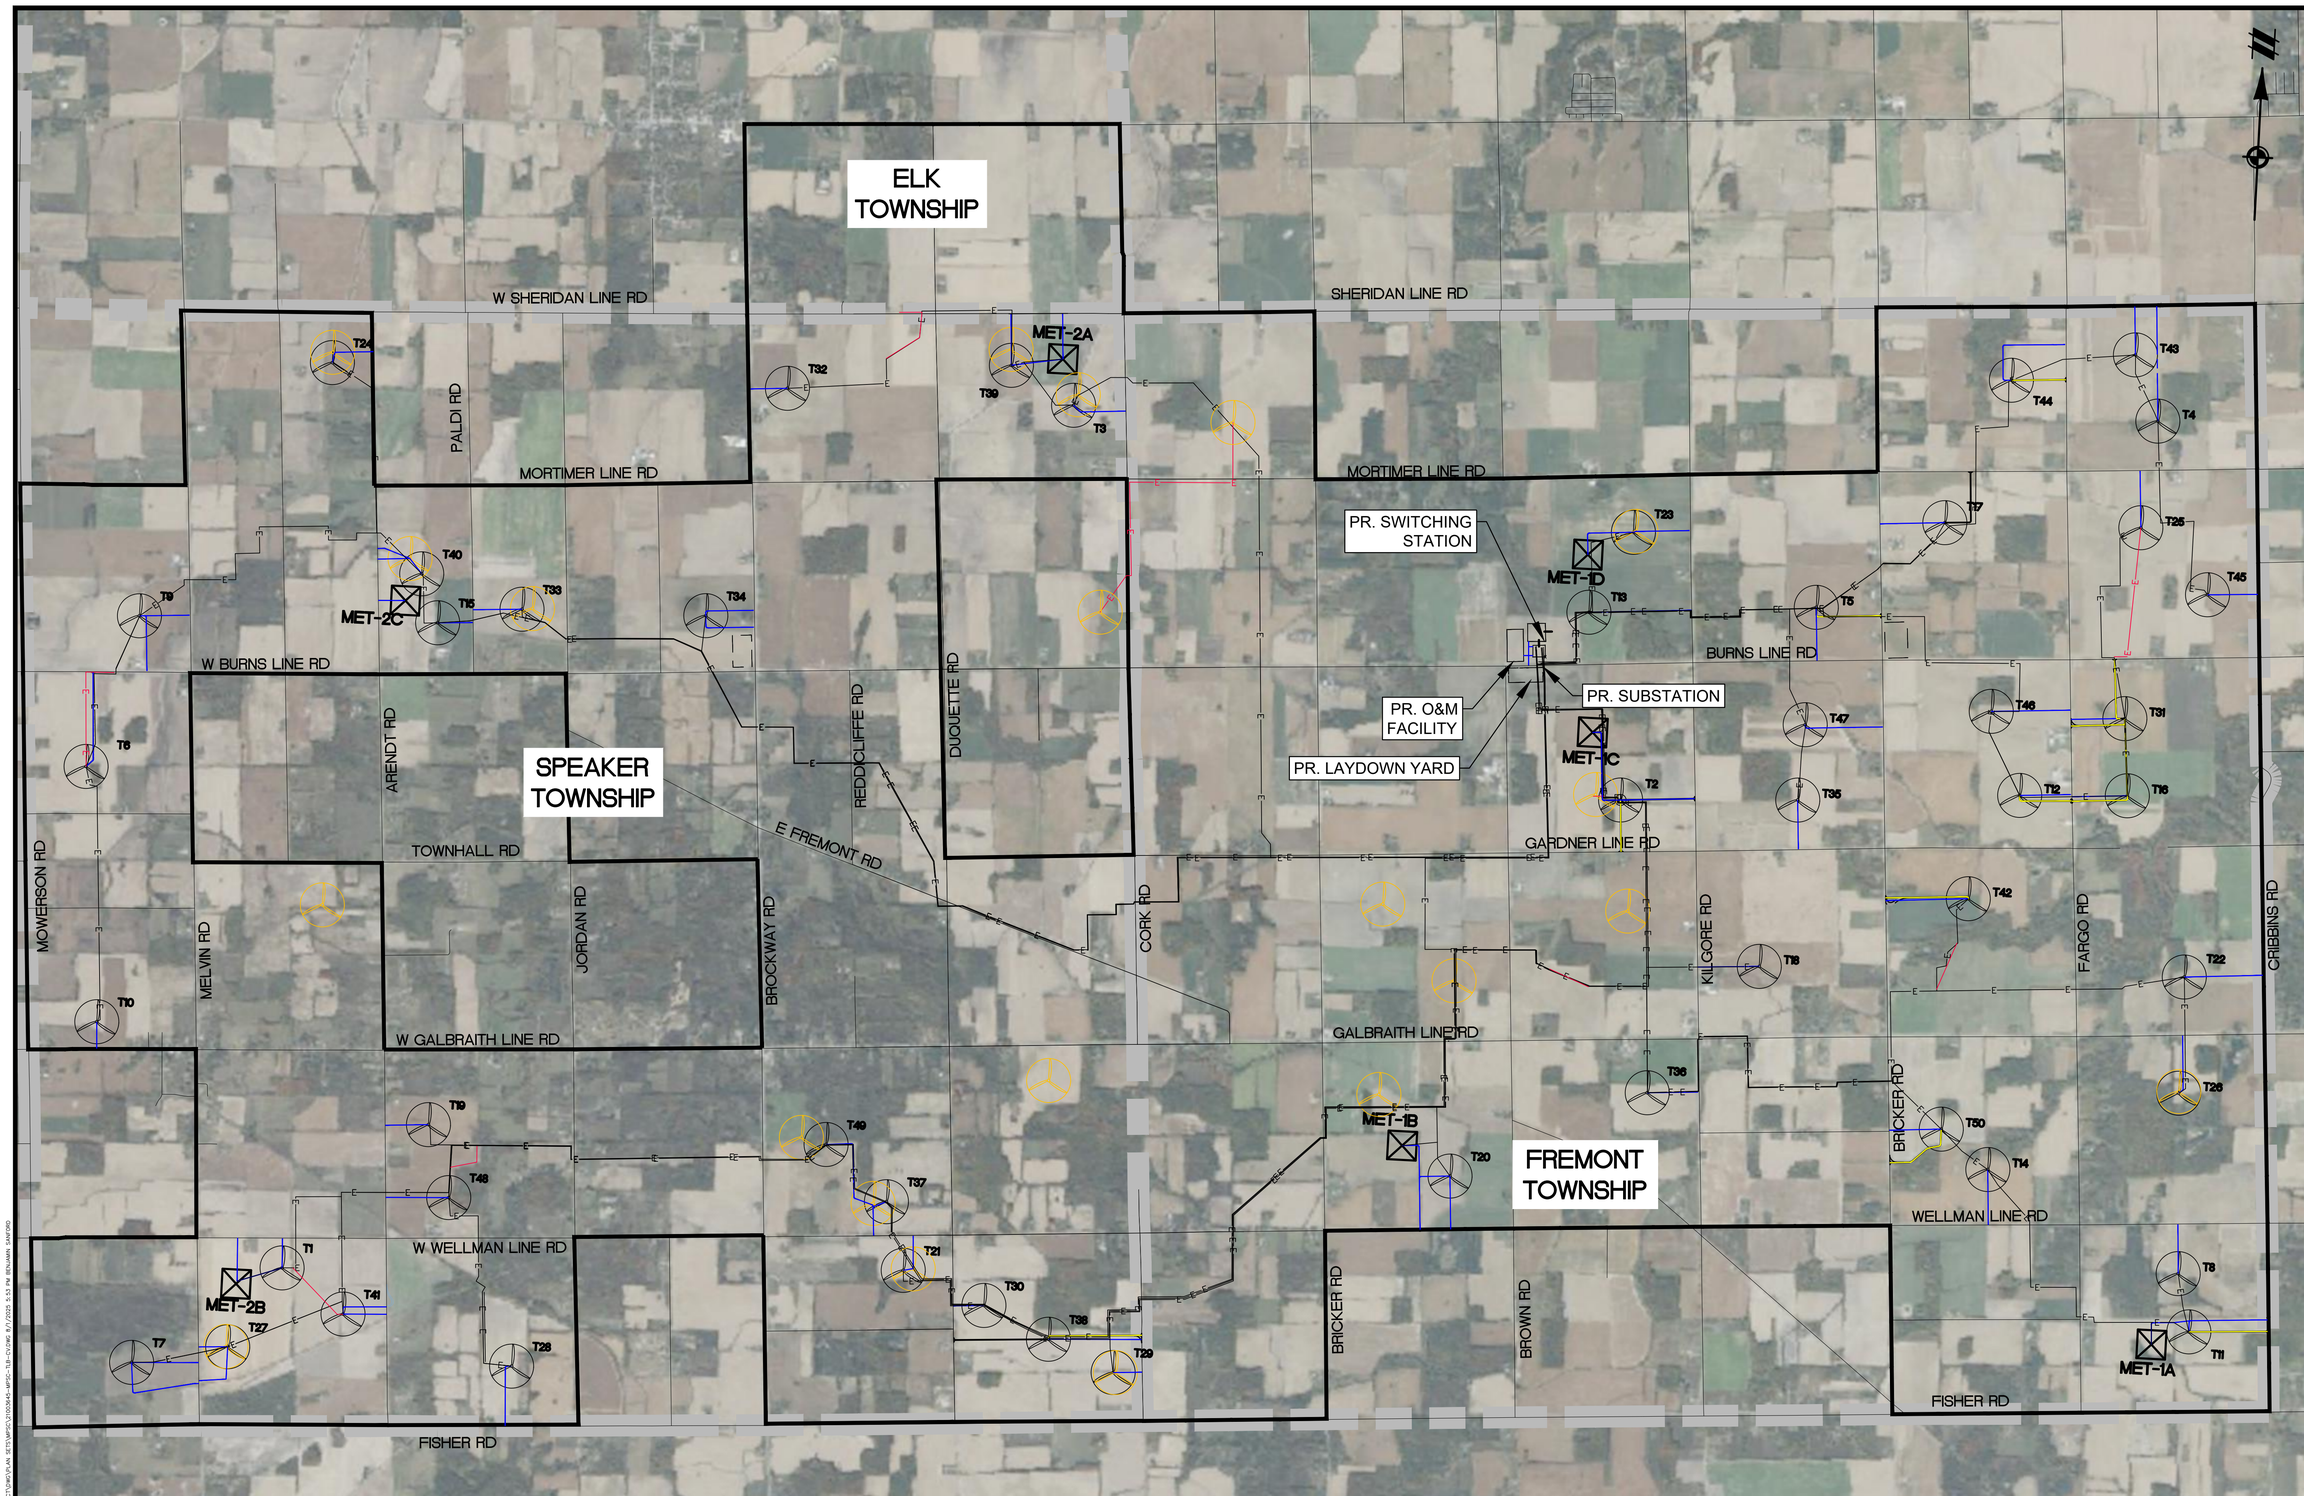

LEGEND

- PROJECT BOUNDARY
- TOWNSHIP BOUNDARY LIMITS
- T8 — PROP. TURBINE LOCATION / TURBINE #
- PROPOSED COLLECTION LINE ROUTE (TO BE BURIED NO LESS THAN 5FT)
- ALTERNATE COLLECTION LINE ROUTE
- PROPOSED CRANEWALK
- ALTERNATE TURBINE LOCATION
- PROPOSED ACCESS ROAD GRAVEL
- PROPOSED ACCESS ROAD GRAVEL (ALTERNATE)
- PROPOSED MET TOWER

PRELIMINARY PLANS - NOT FOR CONSTRUCTION

811 Know what's below. Call before you dig.

THE LOCATIONS OF EXISTING UNDERGROUND UTILITIES ARE SHOWN IN AN APPROXIMATE WAY ONLY AND HAVE NOT BEEN INDEPENDENTLY VERIFIED BY THE OWNER OR ITS REPRESENTATIVE. THE CONTRACTOR SHALL DETERMINE THE EXACT LOCATION OF ALL EXISTING UTILITIES BEFORE COMMENCING WORK, AND AGREES TO BE FULLY RESPONSIBLE FOR ANY AND ALL DAMAGES WHICH MIGHT BE OCCASIONED BY THE CONTRACTOR'S FAILURE TO EXACTLY LOCATE AND PRESERVE ANY AND ALL UNDERGROUND UTILITIES.

NOTICE:
CONSTRUCTION SITE SAFETY IS THE SOLE RESPONSIBILITY OF THE CONTRACTOR; NEITHER THE OWNER NOR THE ENGINEER SHALL BE EXPECTED TO ASSUME ANY RESPONSIBILITY FOR SAFETY OF THE WORK, OF PERSONS ENGAGED IN THE WORK, OF ANY NEARBY STRUCTURES, OR OF ANY OTHER PERSONS.

COPYRIGHT © 2025 ATWELL LLC NO REPRODUCTION SHALL BE MADE WITHOUT THE PRIOR WRITTEN CONSENT OF ATWELL LLC

ATWELL
866.850.4200 www.atwell-group.com
TWO TOWNE SQUARE, SUITE 700
SOUTHFIELD, MI 48076
248.447.2000

SPEAKER, FREMONT, AND ELK TOWNSHIPS
SANILAC COUNTY, MICHIGAN

CLIENT
MI ENERGY DEVELOPMENTS, LLC

RIVERBEND WIND ENERGY FACILITY
APPENDIX J – ALTERNATIVES
(EXHIBITS A-1.5)
ALTERNATE LAYOUT MAP

DATE 07/30/2025

REVISIONS

SCALE 0 1000 2000
1" = 2000 FEET

DR. MB/GS	CH. BS
P.M. BS	
BOOK --	
JOB 21003645	

SHEET NO. 01

CAD FILE: S:\21003645 - LIBERTY POWER RIVERBEND WIND PROJECT\DWG\PLAN SETS\MPSC\21003645-MPSC-TLB-CV